SCALE IN METRES [1:100 on A2]

0 1 2 3 4 5 10

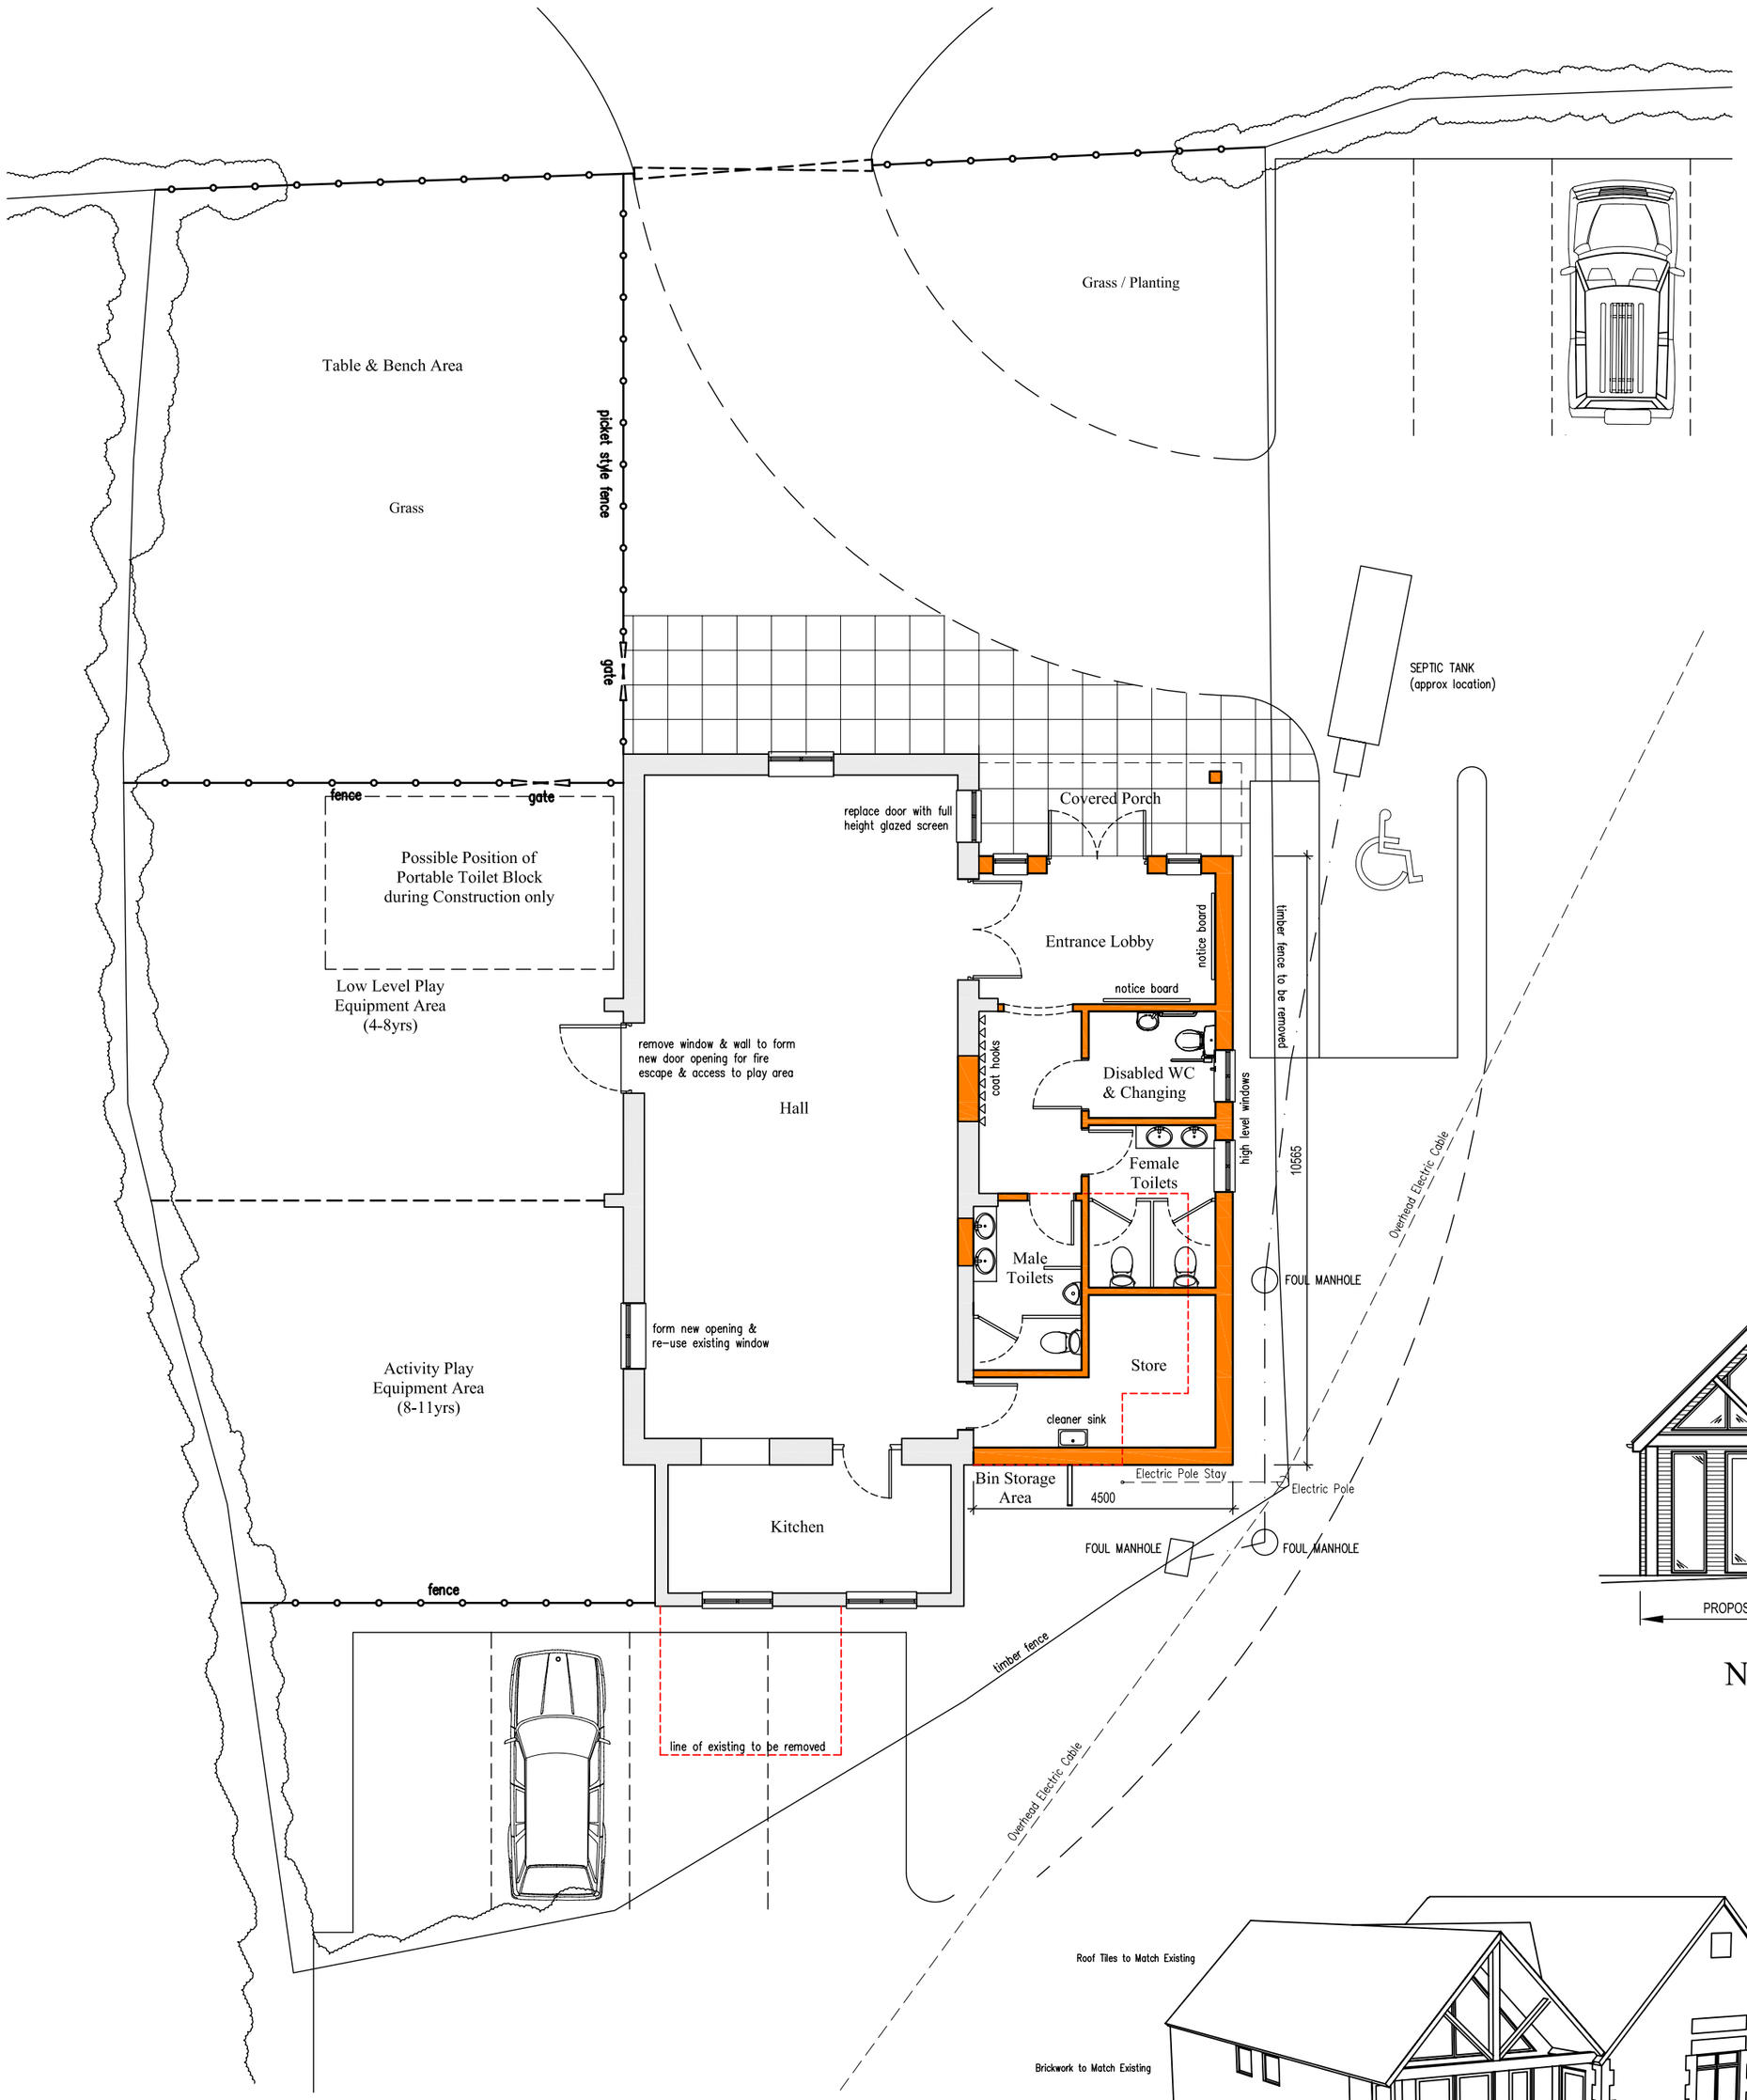

PROPOSED FLOOR PLAN [1:100]

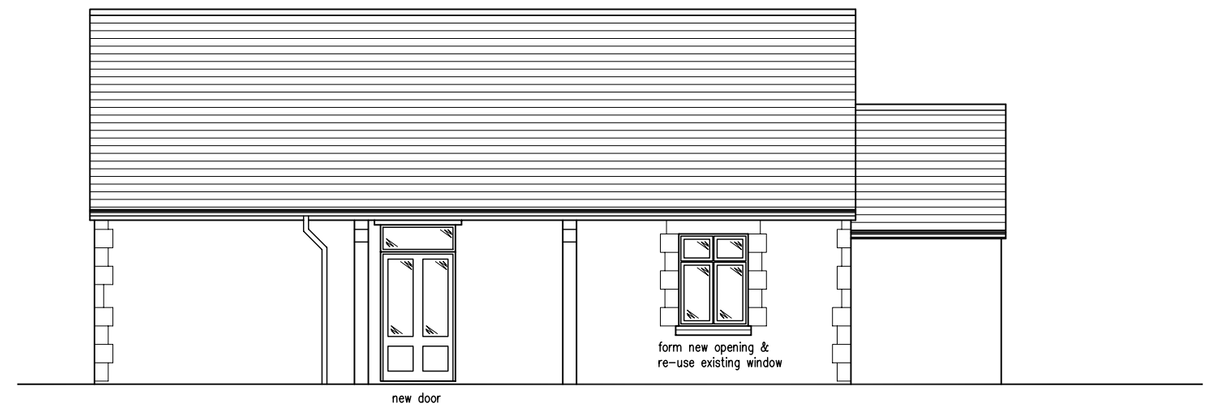

WEST ELEVATION [1:100]

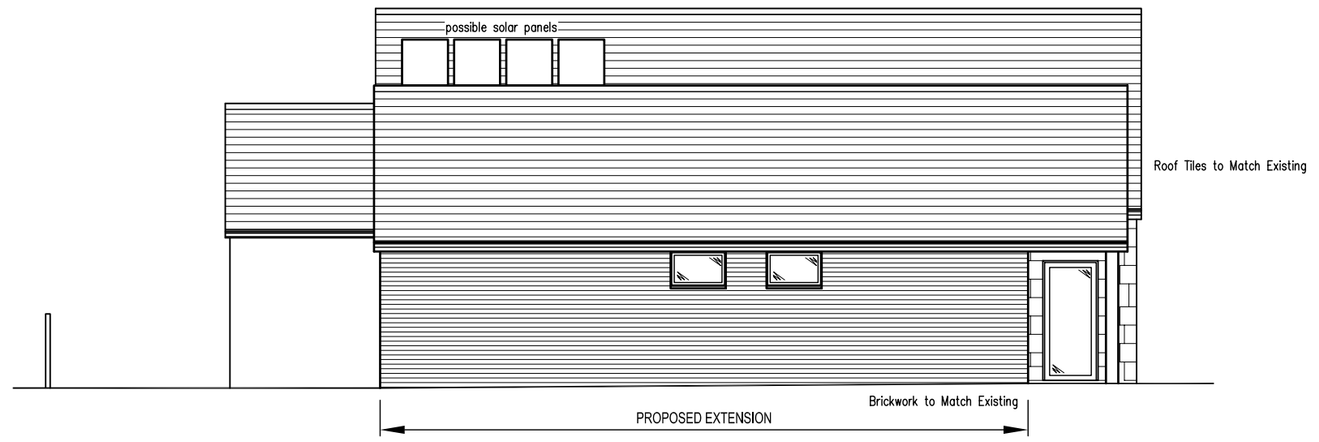

EAST ELEVATION [1:100]

NORTH ELEVATION [1:100]

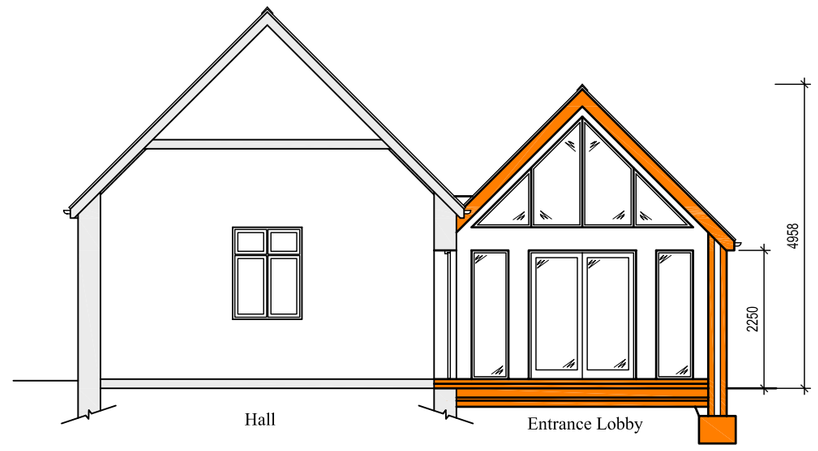

SECTION [1:100]

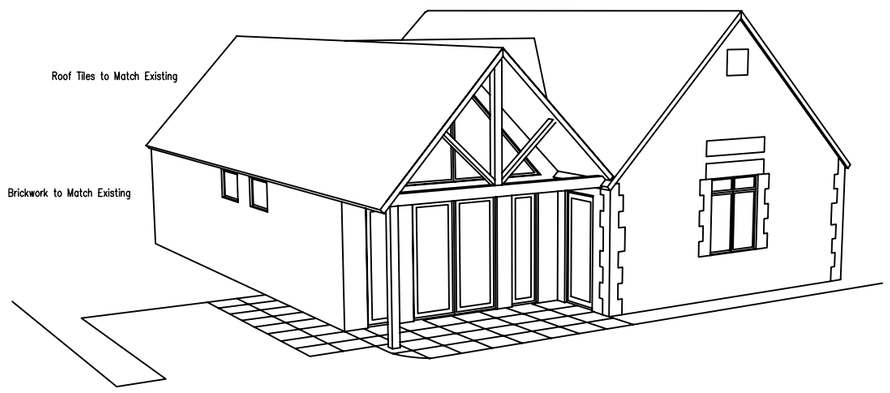

3D SKETCH VIEW [N.T.S]

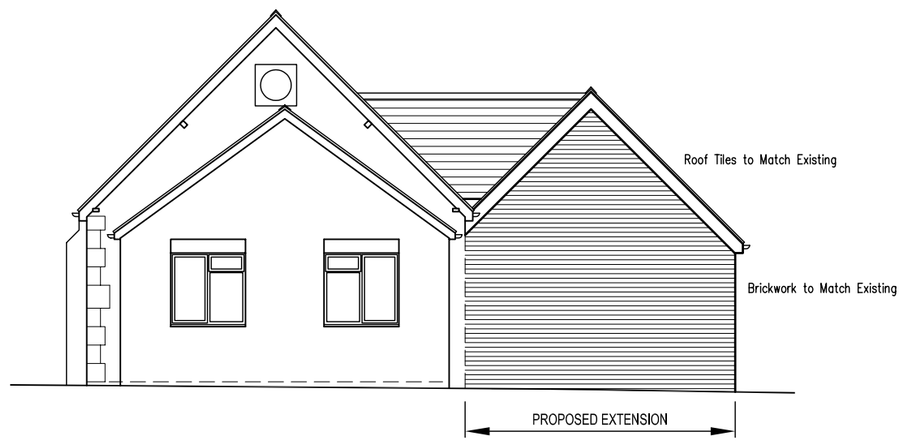

SOUTH ELEVATION [1:100]

WAYNE CARD
ARCHITECTURAL SERVICES
Unit 2 Semley Business Park,
Station Road, Semley, Shaftesbury,
Dorset, SP7 9AN
Tel:- (01747) 855802
Mobile - 07970 984586

JOB TITLE:
PROPOSED ALTERATIONS AT
Semley Village Hall, Semley,
Shaftesbury SP7 9AP

DRAWING TITLE:
Proposed Floor Plan
& Elevations

DRAWING No: WAC12/SVH/P01

SCALE: 1:100 [A2]

DATE: 16/07/12

REV:- .

DRAWN: WAC

THIS DRAWING IS COPYRIGHT